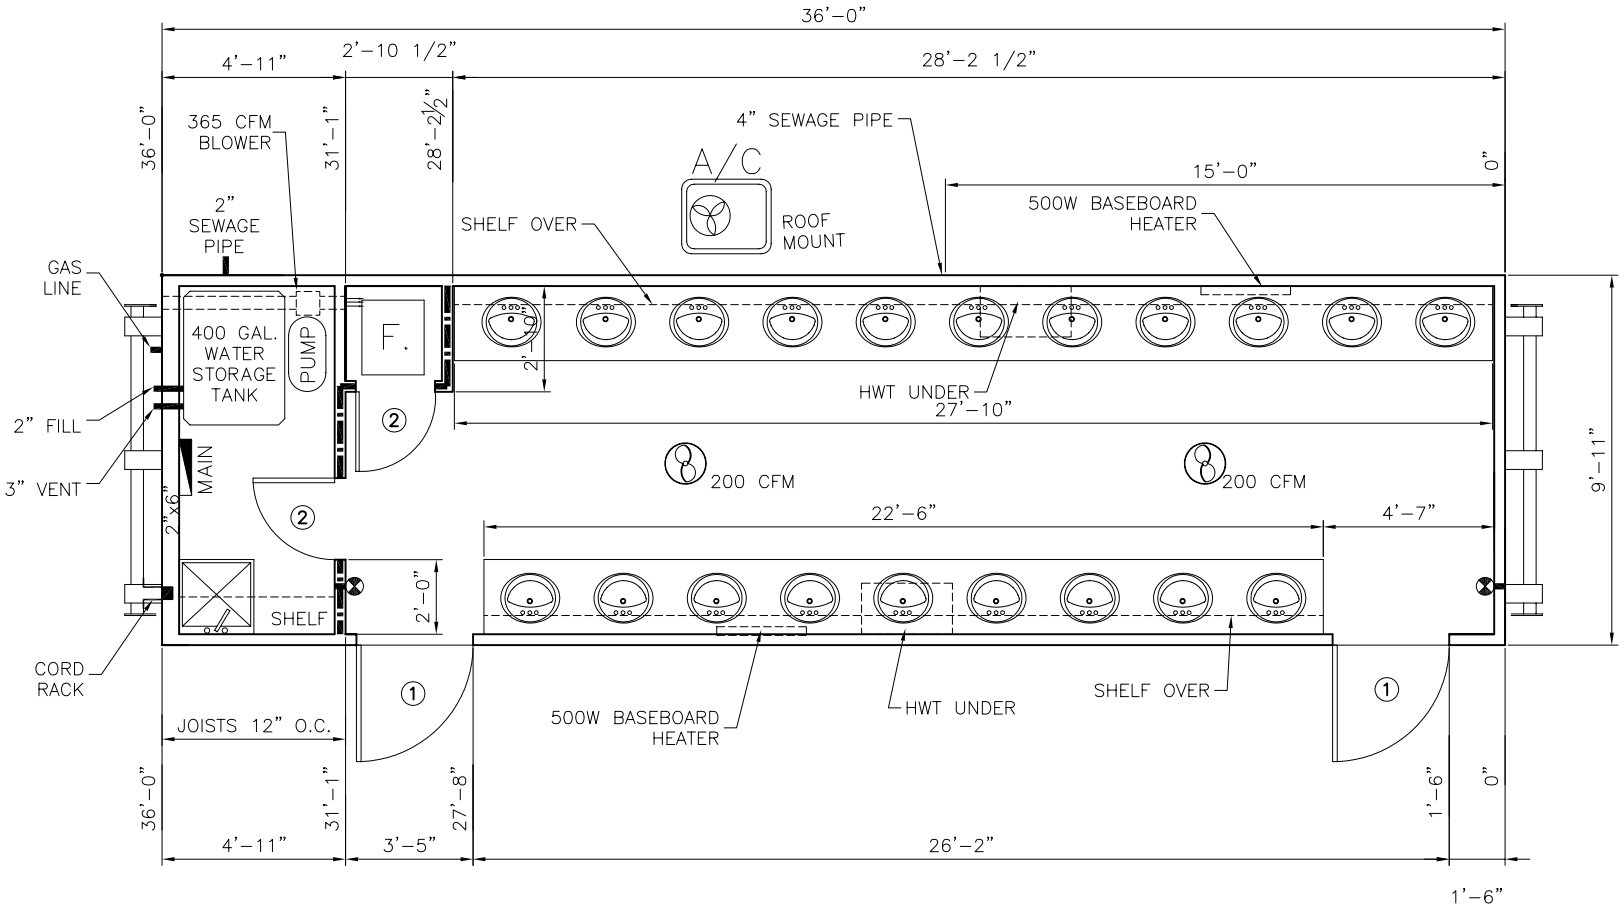

DOOR SCHEDULE

1. 36"x80" EXT. GIENOW
   R.O. 37 1/2" x 81 1/4"
2. 24"x80" M.O.S.C.
   R.O. 26 1/4" x 82"

- F.E. BACKING 52" CENTRE 2x10
- BACKING FOR CHORD RACK
- BACKING FOR SHOWER PARTITIONS
- FIRE RATED WALLS

MAIN FLOOR PLAN

detail legend

A DETAIL NO.
B LOCATION DWG. NO.
C DETAIL DWG. NO.

DETAIL NUMBERS TO

notes :

units from-to :

14706

specifications :

1036mfwashcar.spc

project :

10'x36' SKIDDED SINK UNIT

drawing title :

MAIN FLOOR PLAN

scale AS SHOWN

drawn by BL

reviewed by SB

date JUN/03

all dimensions are in INCHES

drawing no. A-1

project no. RWS0004